NOTES:

1. ALL MOTOR OPERATED VALVES SHALL HAVE MANUAL OPERATION HANDWHEELS.

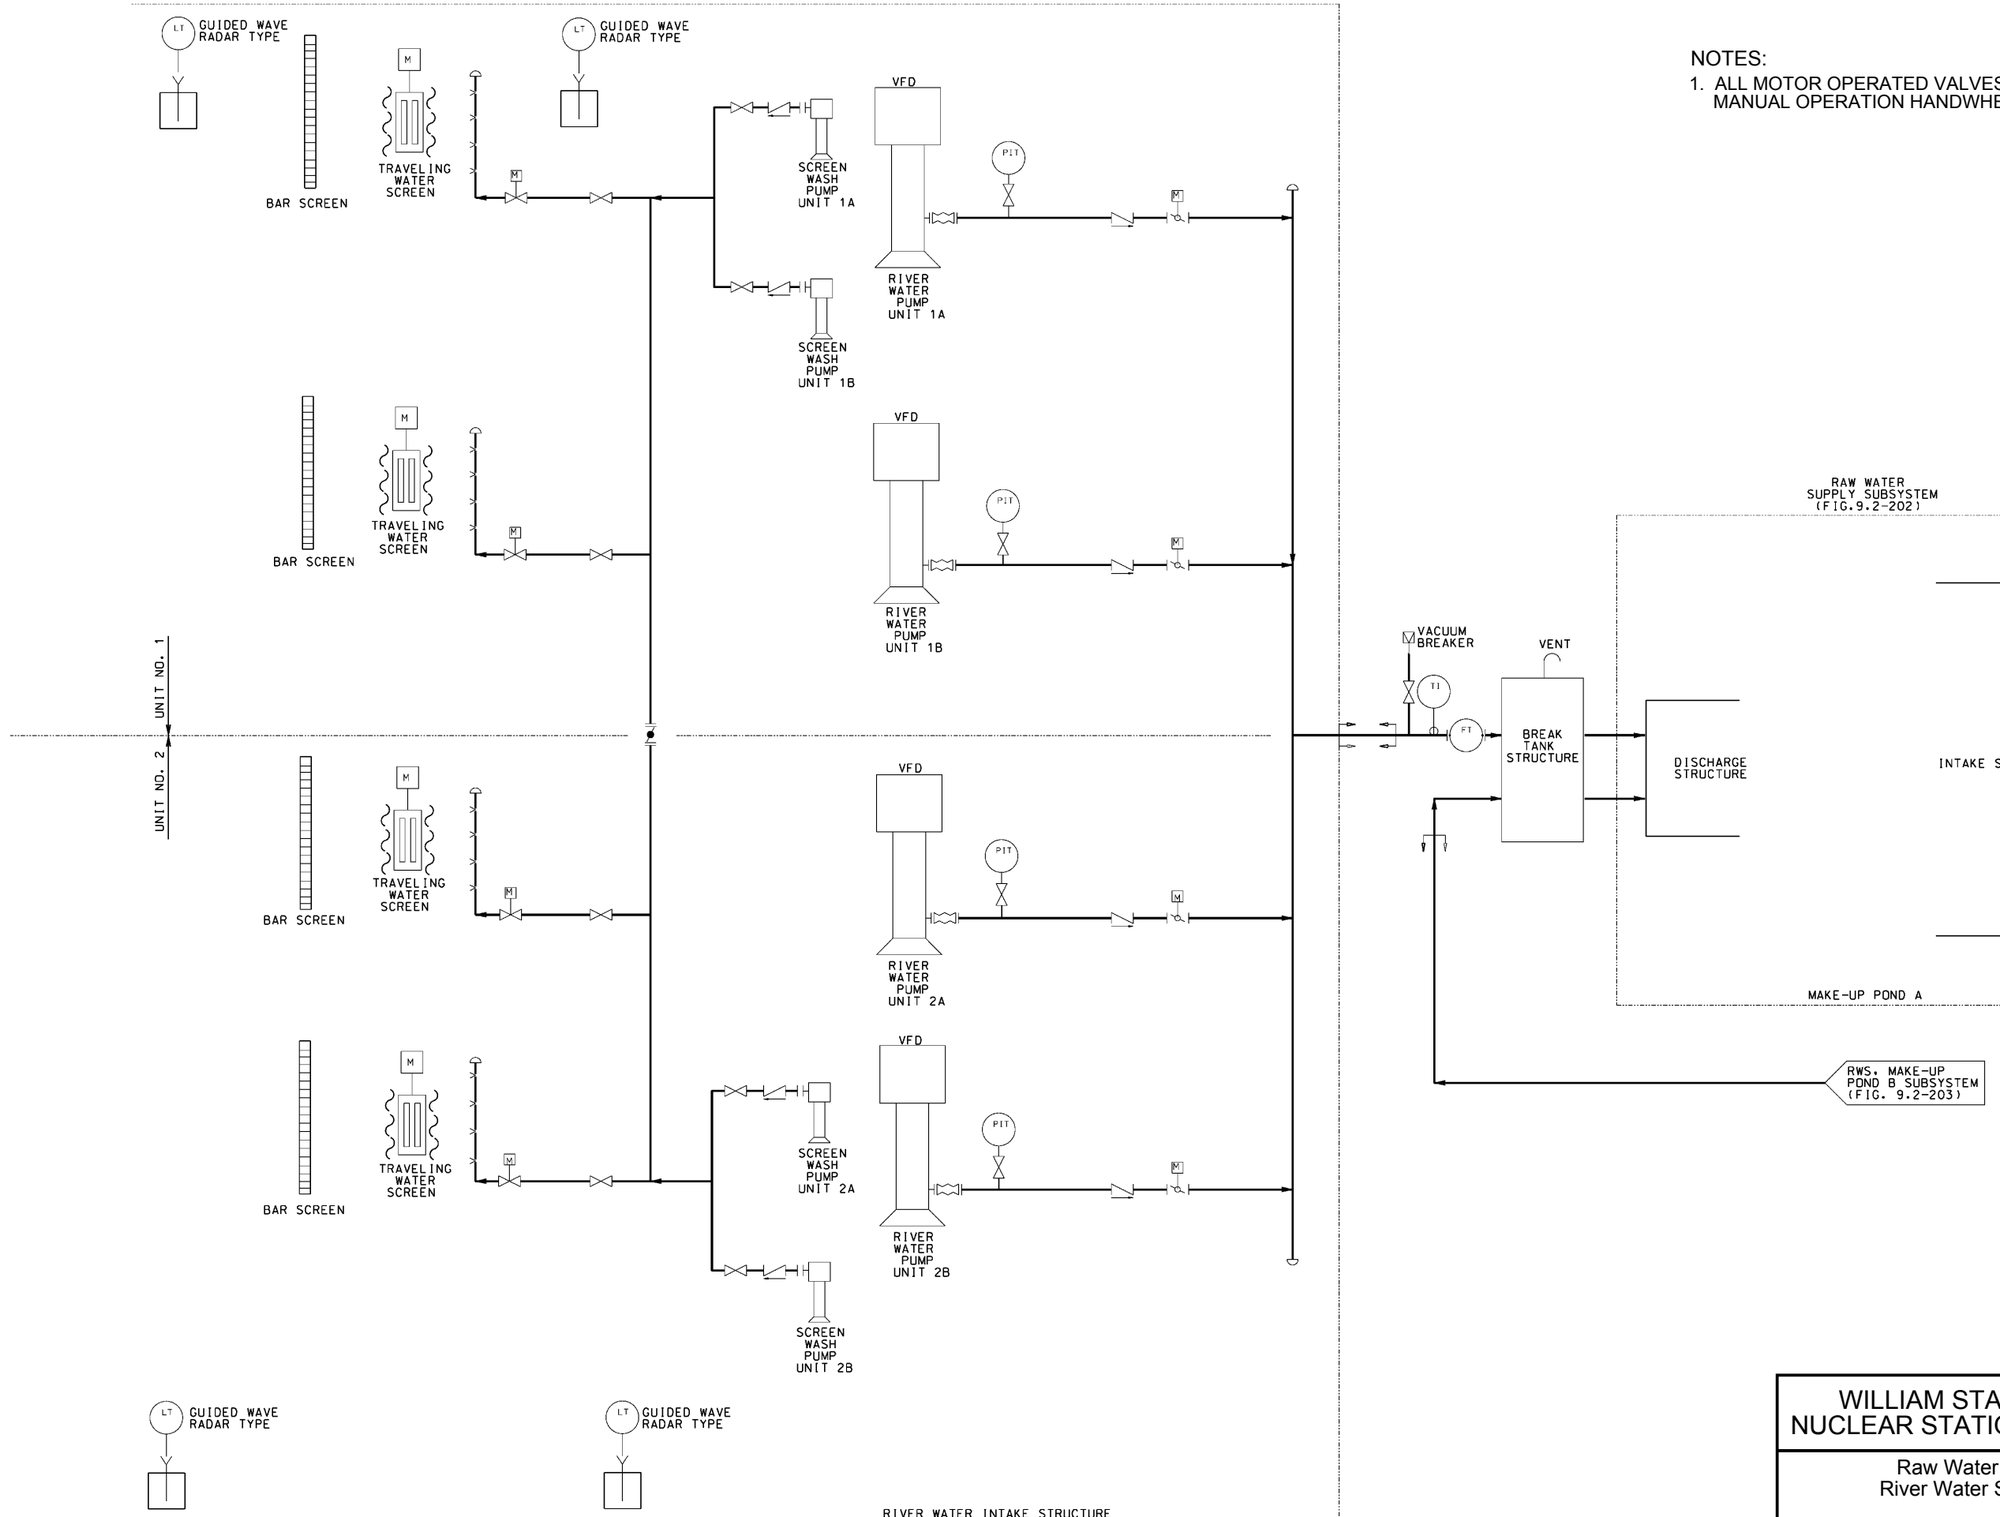

WLS SUP 9.2-4

WILLIAM STATES LEE III NUCLEAR STATION UNITS 1 & 2

Raw Water System,
River Water Subsystem

FIGURE 9.2-201 Rev 2