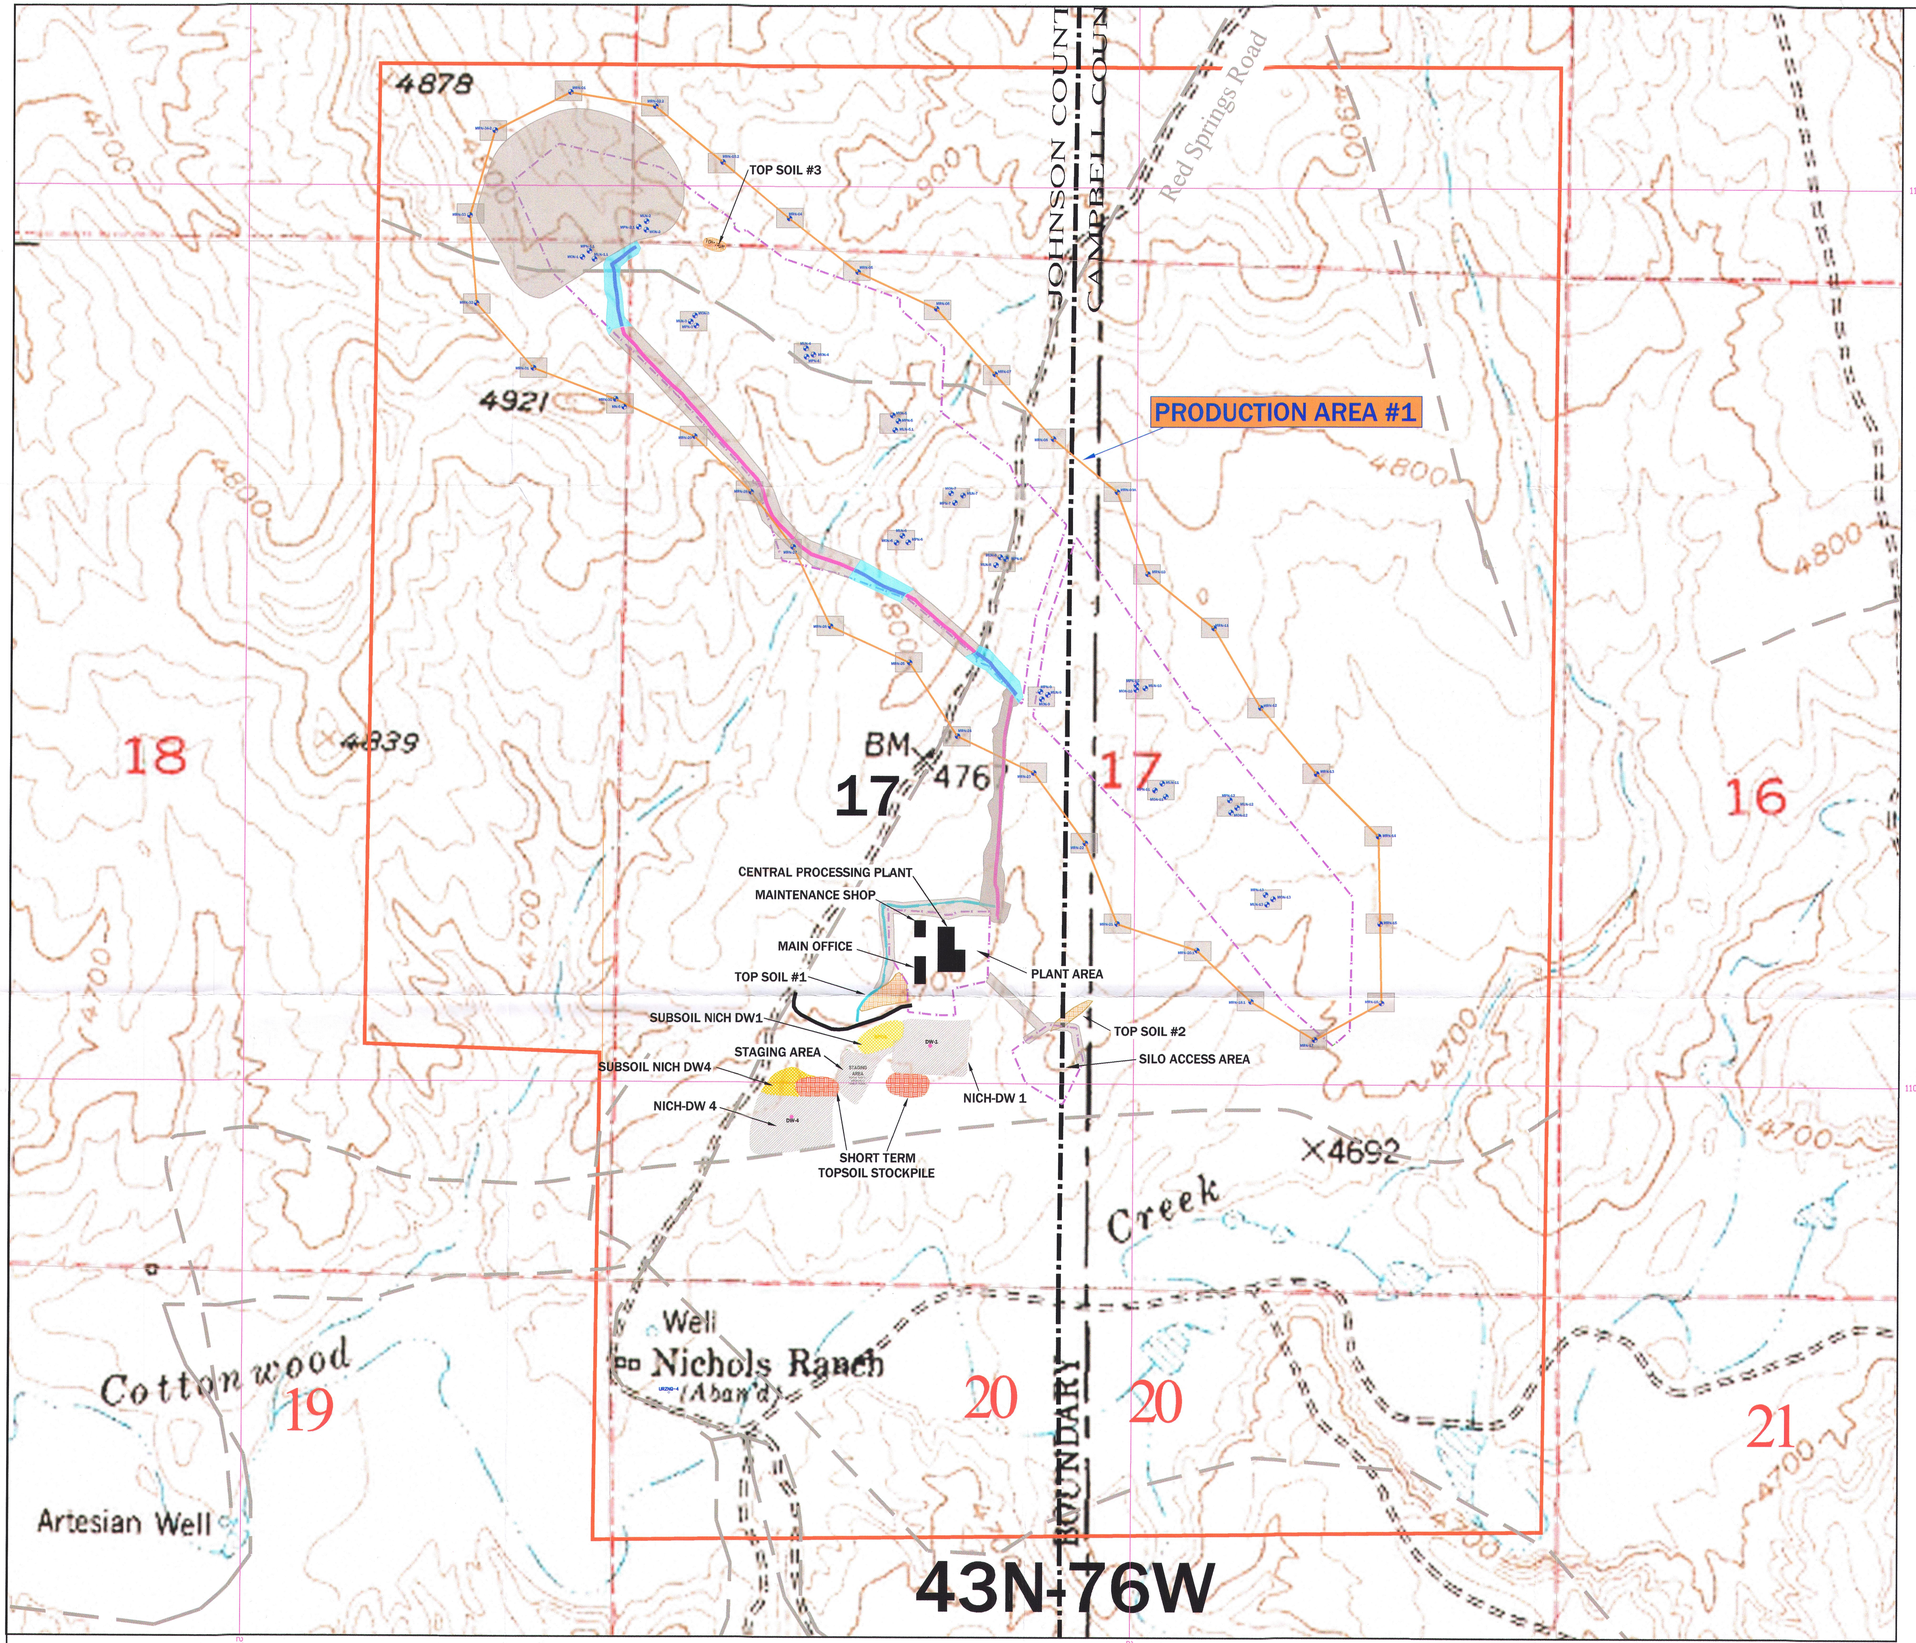


## LEGEND

- RECLAMATION AREAS 2012-2013
- RECLAMATION AREAS 2011 and PRIOR
- TOPSOIL STOCKPILE AREAS
- SHORT-TERM TOPSOIL STOCKPILE
- NICH DW-1 & NICH DW-4 & STAGING AREA
- NICHOLS RANCH PERMIT BOUNDARY
- FENCELINE
- DIVERSION DITCH
- WELLFIELD TRUNKLINE
- FACILITY ACCESS ROAD
- EXISTING ROAD (APPROXIMATE LOCATION)
- MONITOR WELL
- DEEP DISPOSAL WELLS

SCALE: 1"=400'

0 400' 800'

D07


Uranerz ENERGY CORPORATION
1701 EAST "E" STREET P.O. BOX 50850
CASPER, WYOMING, USA 82605-0850
PHONE 307.265.8900 FAX 307.265.8904


NICHOLS RANCH ISR PROJECT
PERMIT TO MINE #778

# FIGURE 7
## SURFACE RECLAMATION

WDEQ-LQD ANNUAL REPORT
DECEMBER 29, 2012 - DECEMBER 28, 2013

| | |
|---|---|
| By: DALTON TIMM | Date: 11-12-2013 |
| Datum: 4901 UTM 13E | Revision Date: 11-12-2013 |
| Scale: 1:=400' | Dwg: FIGURE-7 REV-1 |

T:\IT\Drafting\Annual Reports WDEQ-LQD\11-12-2013