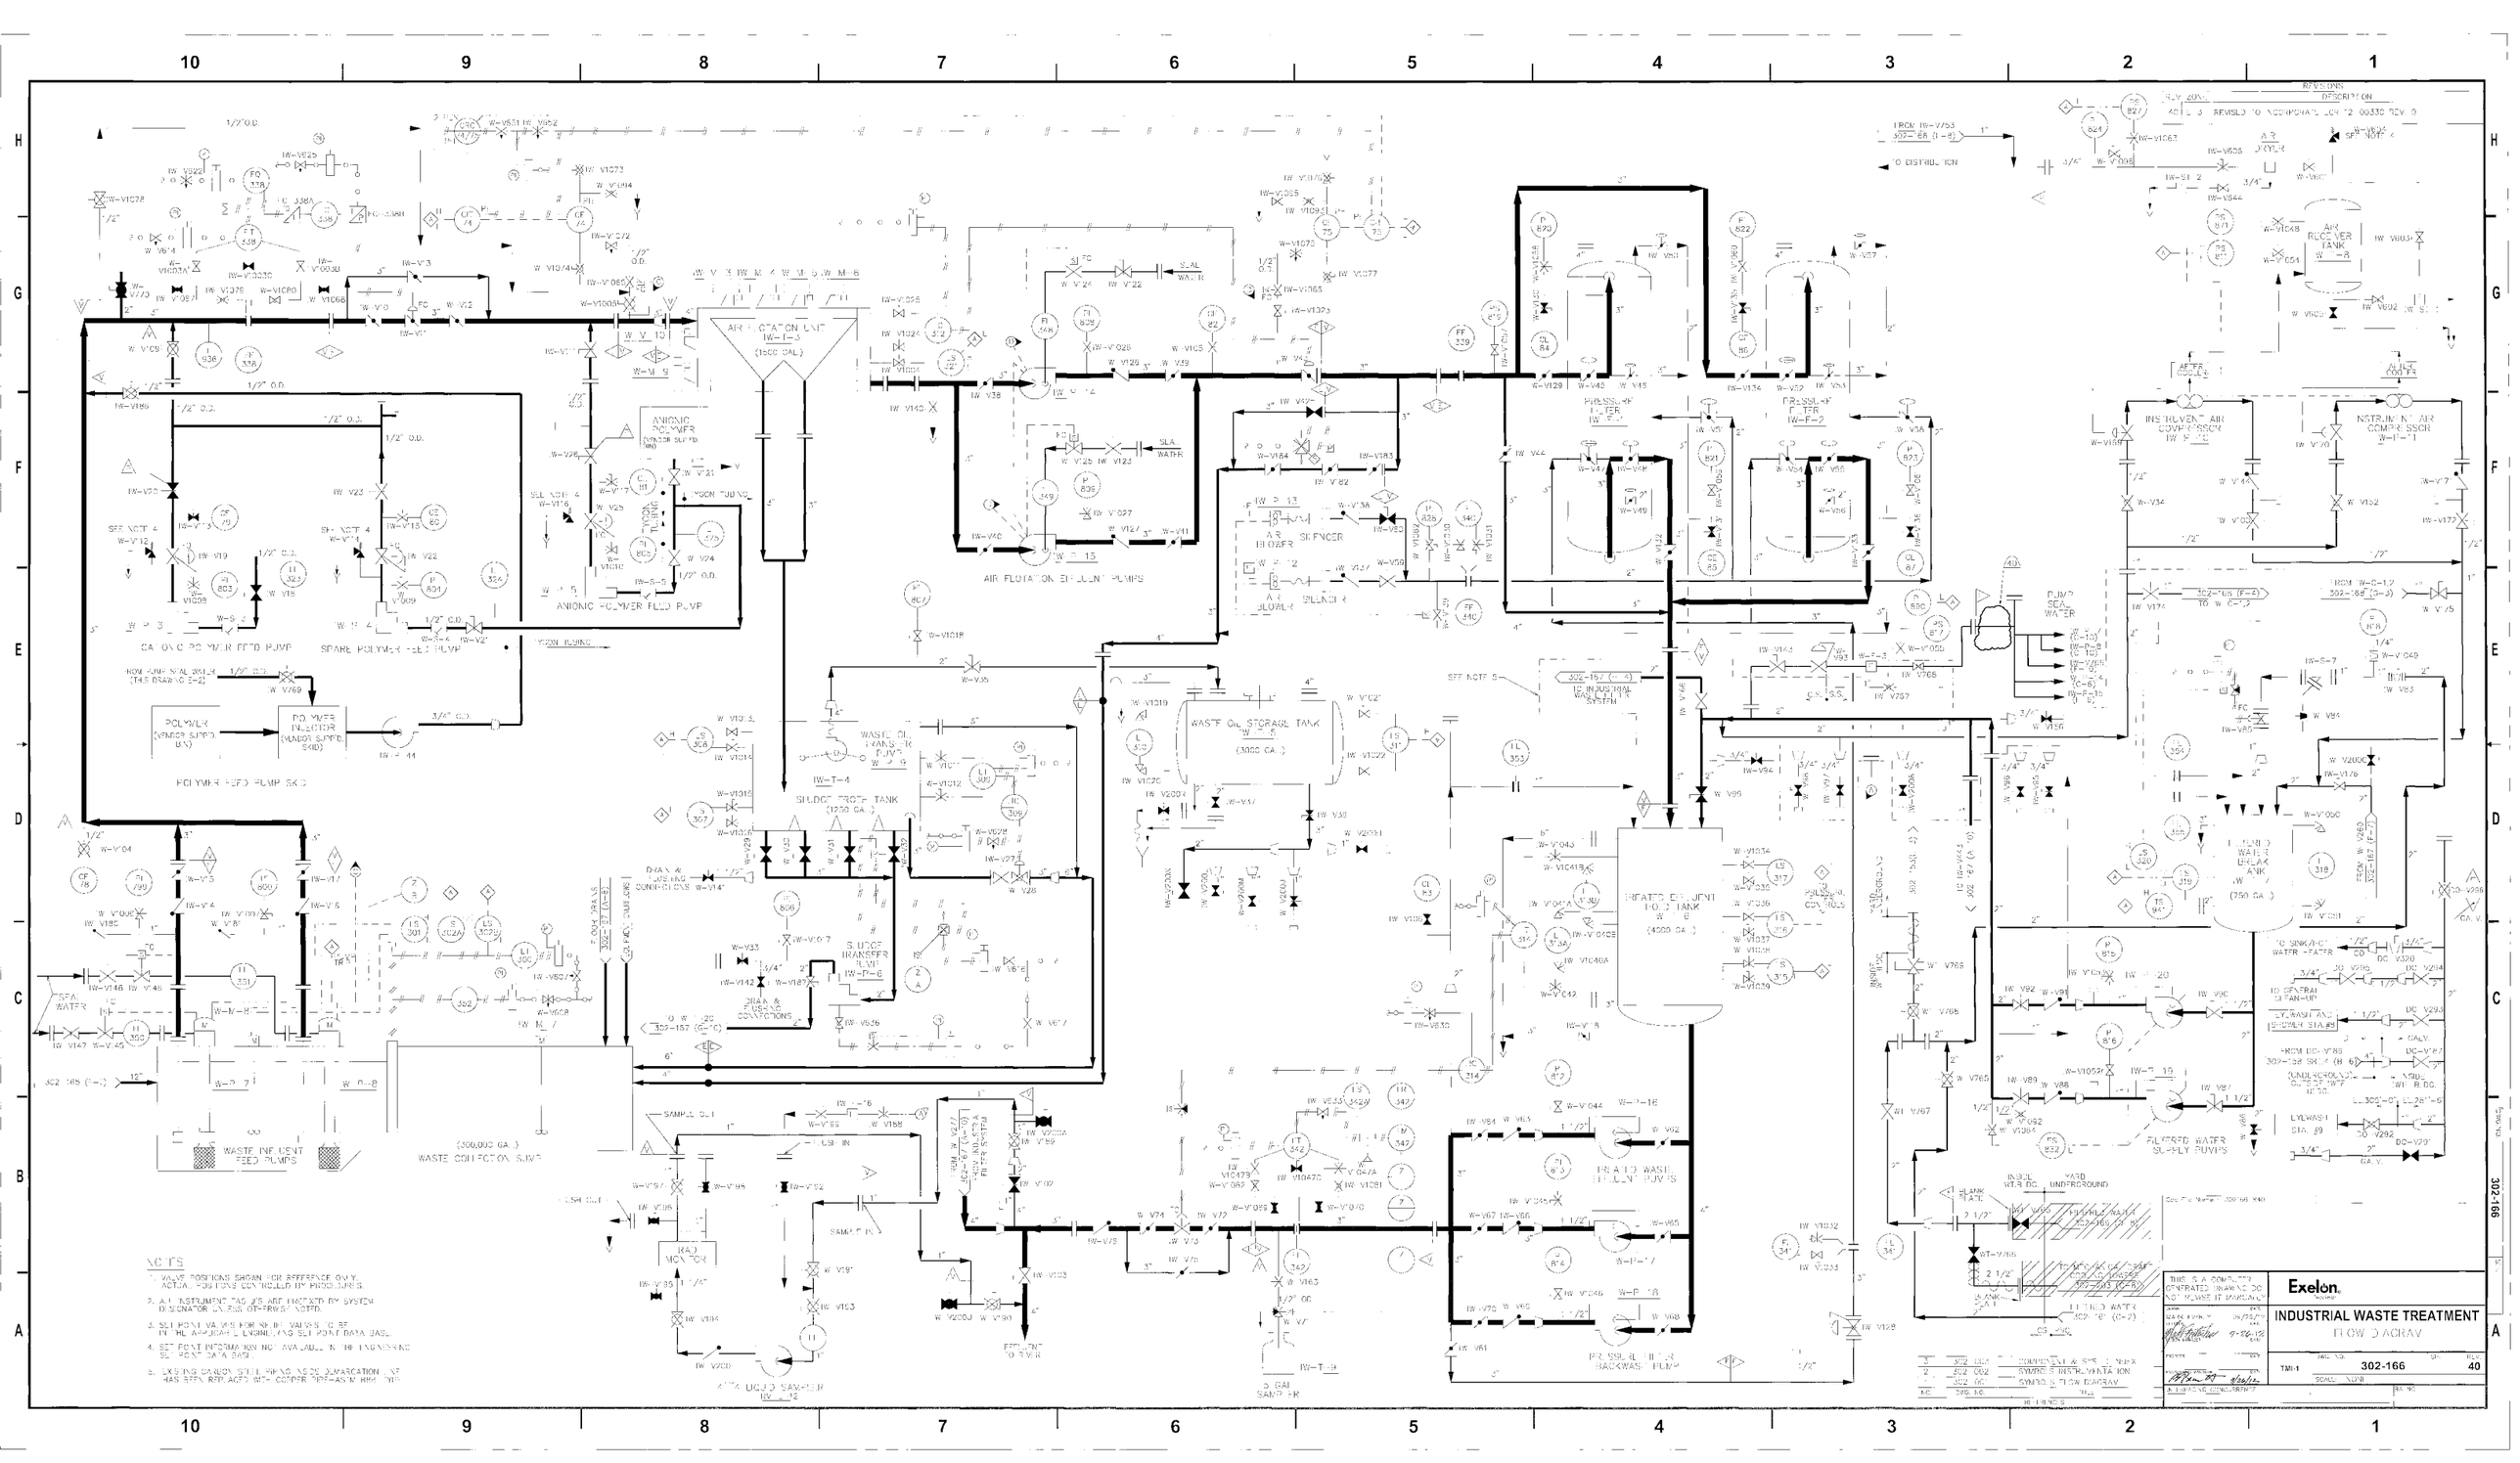
REVISIONS
DESCRIPTION
ADD'L 3 REVISED TO INCORPORATE ECR '12 00330 REV. 0
AIR DRYER
AIR RECEIVER TANK W-T-8
INSTRUMENT AIR COMPRESSOR W-P-10
INSTRUMENT AIR COMPRESSOR W-P-1
AFTER COOLER
AUX COOLER
PRESSURE FILTER W-F-1
PRESSURE FILTER W-F-2
AIR FLOTATION UNIT W-T-13 (1500 GAL)
AIR FLOTATION EFFLUENT PUMPS
AIR BLOWER SILENCER
ANIONIC POLYMER FEED PUMP
SPARE POLYMER FEED PUMP
POLYMER FEED PUMP SKID
POLYMER (VENDOR SUPPLIED BAG)
POLYMER INJECTOR (VENDOR SUPPLIED SKID)
WASTE OIL TRANSFER PUMP W-P-13
WASTE OIL STORAGE TANK W-T-5 (3000 GAL.)
SLUDGE TRANSFER PUMP W-P-6
DRAIN & FLUSHING CONNECTIONS
WASTE INFLUENT FEED PUMPS
(300,000 GAL.) WASTE COLLECTION SUMP
SAMPLE IN
FLUSH IN
RAD MONITOR
2 GAL SAMPLER
EFFLUENT TO RIVER
TREATED EFFLUENT HOLD TANK W-T-9 (4000 GAL.)
TREATED WASTE EFFLUENT PUMPS
PRESSURE FILTER BACKWASH PUMP
FILTERED WATER SUPPLY PUMPS
BLANK FLANGE
2 1/2" UNDERGROUND
BLANKET GAS
TO SINK/A/C WATER HEATER
TO CENTRAL DRAIN HDR
FROM DC-V289
TO W-C-1,2
POND SEAL WATER
TO DISTRIBUTION
FROM W-V753
302-168 (F-4)
TO W-C-1,2
FROM W-C-1,2
302-168 (G-3)
TO W-V75
FROM W-V49
302-157 (F-4)
TO W-C-1,2
INDUSTRIAL WASTE TREATMENT SYSTEM
