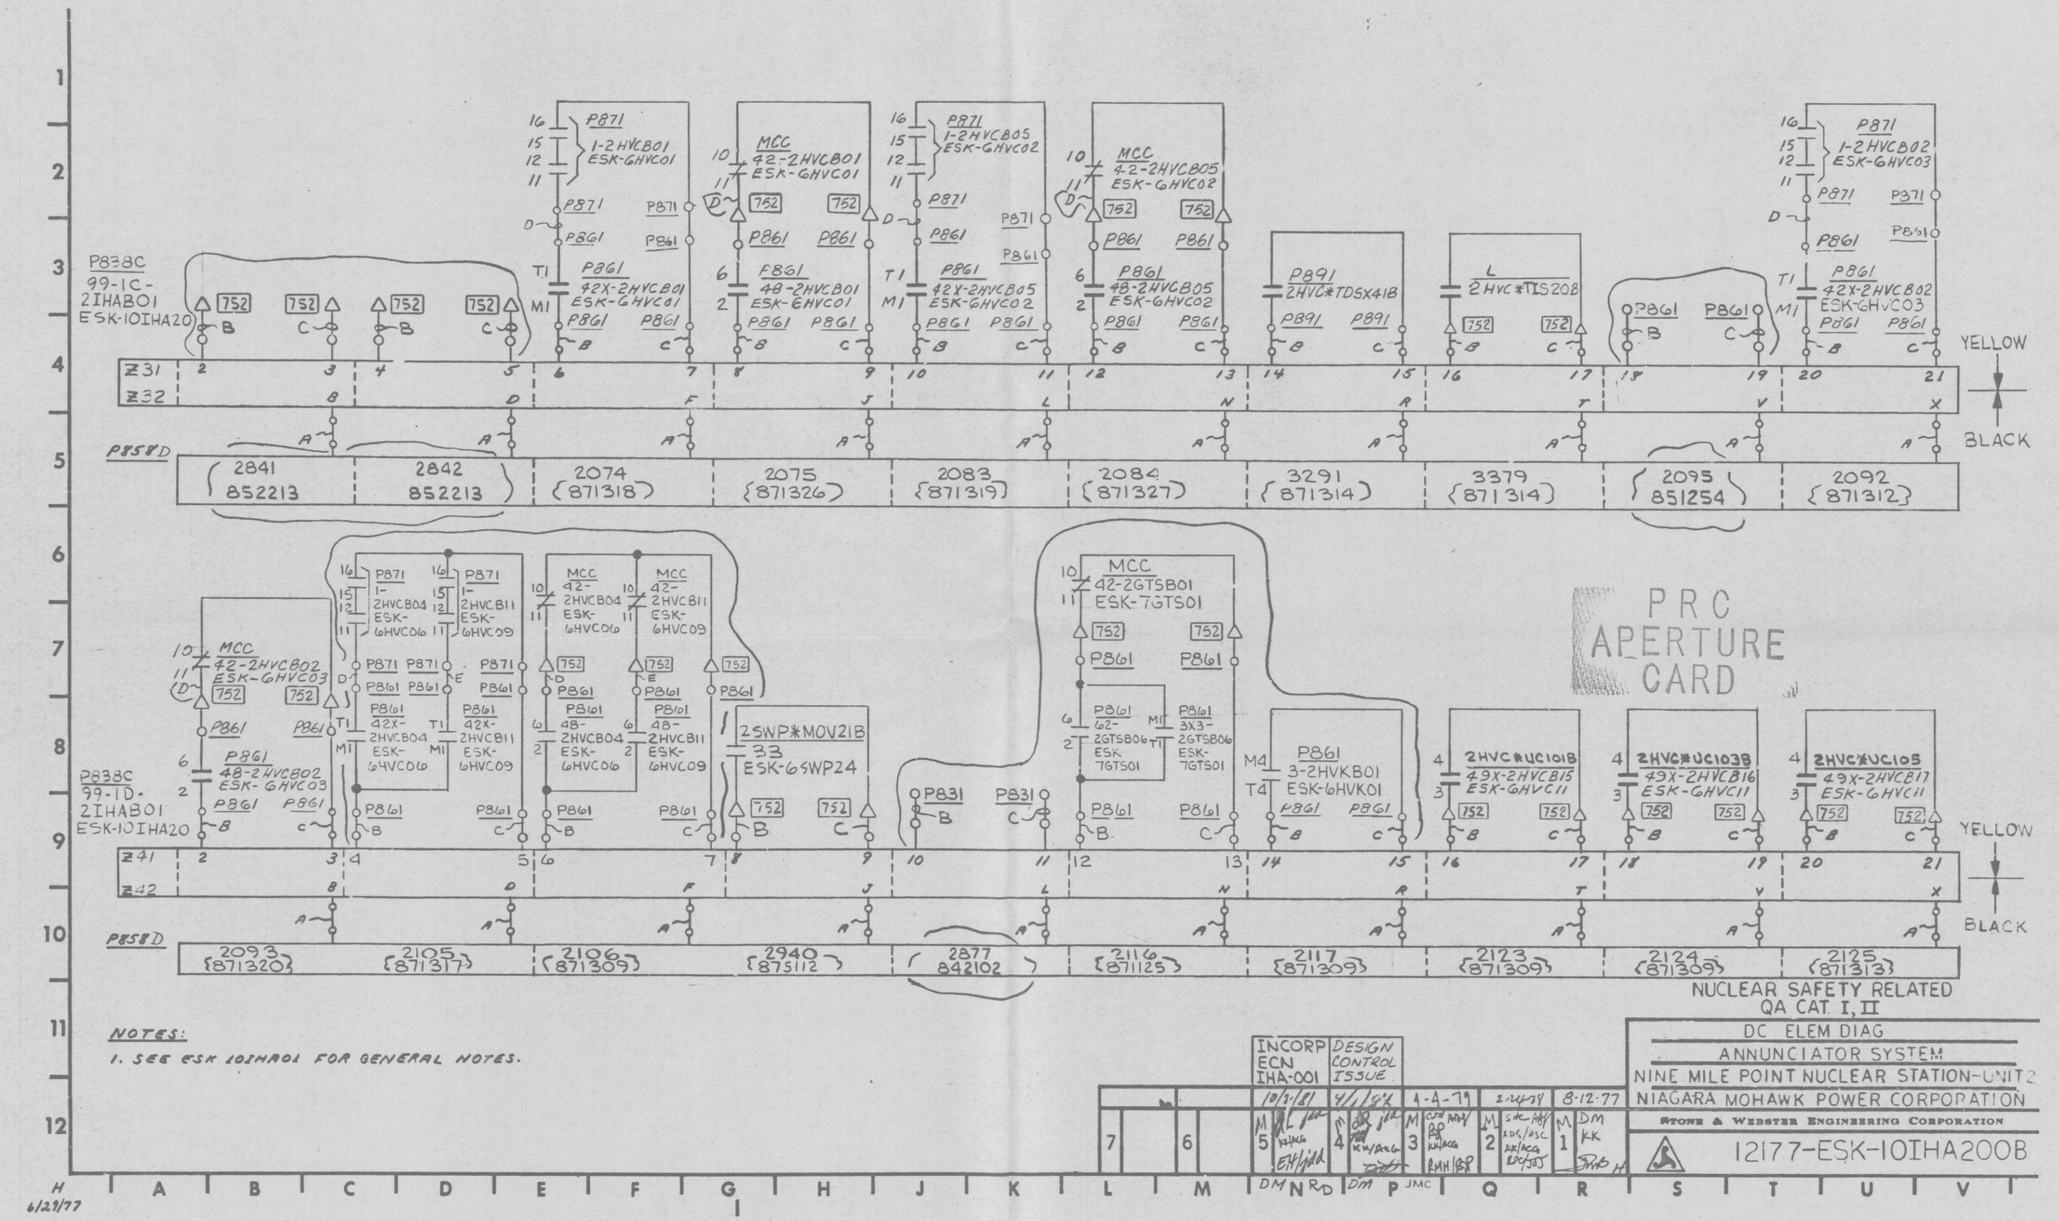

NOTES:

1. SEE ESK 1OIHA01 FOR GENERAL NOTES.

INCORP ECN IHA-001	DESIGN CONTROL ISSUE				
10/2/81	4/1/84	4-4-79	2-24-84	8-12-77	
5	4	3	2	1	

DC ELEM DIAG
ANNUNCIATOR SYSTEM
NINE MILE POINT NUCLEAR STATION-UNIT 2
NIAGARA MOHAWK POWER CORPORATION
STONE & WEBSTER ENGINEERING CORPORATION
12177-ESK-1OIHA200B

D

PRC APERTURE CARD

A 9860.8