SURVEY SKETCH #39

PLOT PLAN

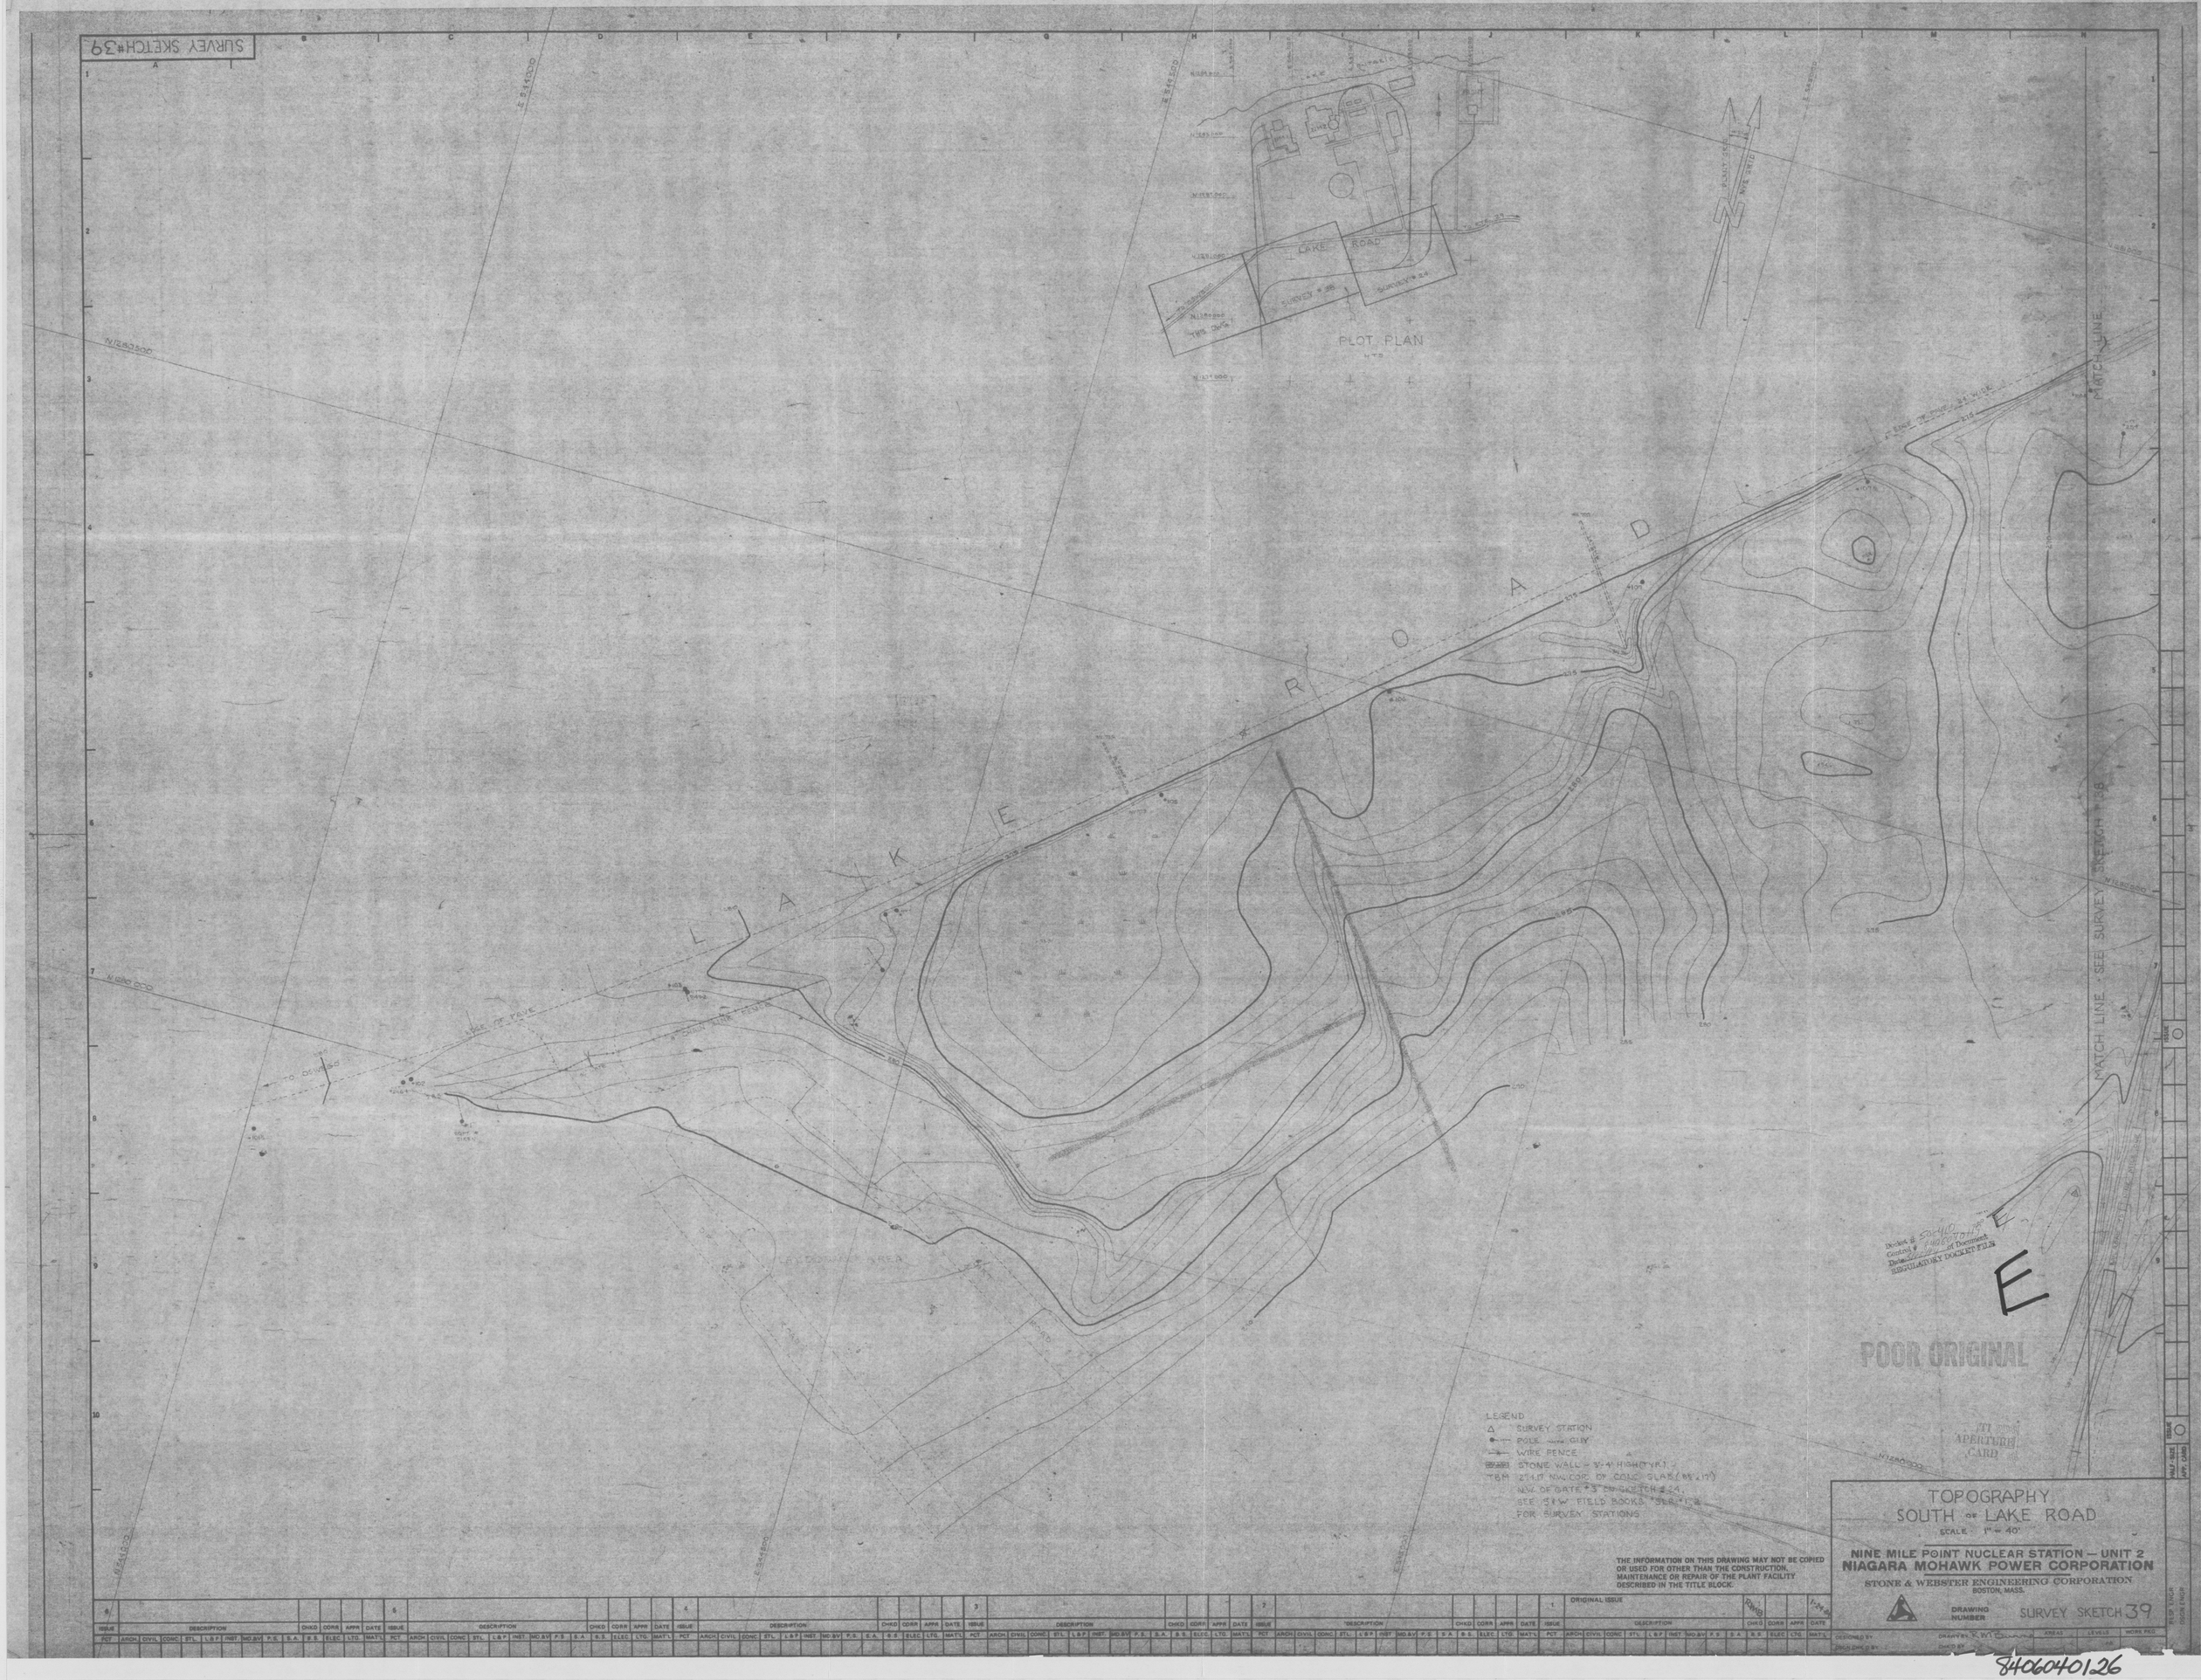

LEGEND
- △ SURVEY STATION
- ●—— POLE with GUY
- —x— WIRE FENCE
- STONE WALL - 3'-4' HIGH (TYP.)
- TBM 274.17 NW. COR. OF CONC. SLAB (95'±W) N.W. OF GATE #3 SEE SKETCH #24.

SEE S&W FIELD BOOKS "SLR" #'S FOR SURVEY STATIONS

THE INFORMATION ON THIS DRAWING MAY NOT BE COPIED OR USED FOR OTHER THAN THE CONSTRUCTION, MAINTENANCE OR REPAIR OF THE PLANT FACILITY DESCRIBED IN THE TITLE BLOCK.

Docket # 50-410
Control # 8406070178
Date of Document
REGULATORY DOCKET FILE

E

POOR ORIGINAL

TI PICTURE APERTURE CARD

TOPOGRAPHY
SOUTH OF LAKE ROAD
SCALE 1" = 40'

NINE MILE POINT NUCLEAR STATION — UNIT 2
NIAGARA MOHAWK POWER CORPORATION
STONE & WEBSTER ENGINEERING CORPORATION
BOSTON, MASS.

DRAWING NUMBER SURVEY SKETCH 39

ISSUE 0 — ORIGINAL ISSUE

8406040126