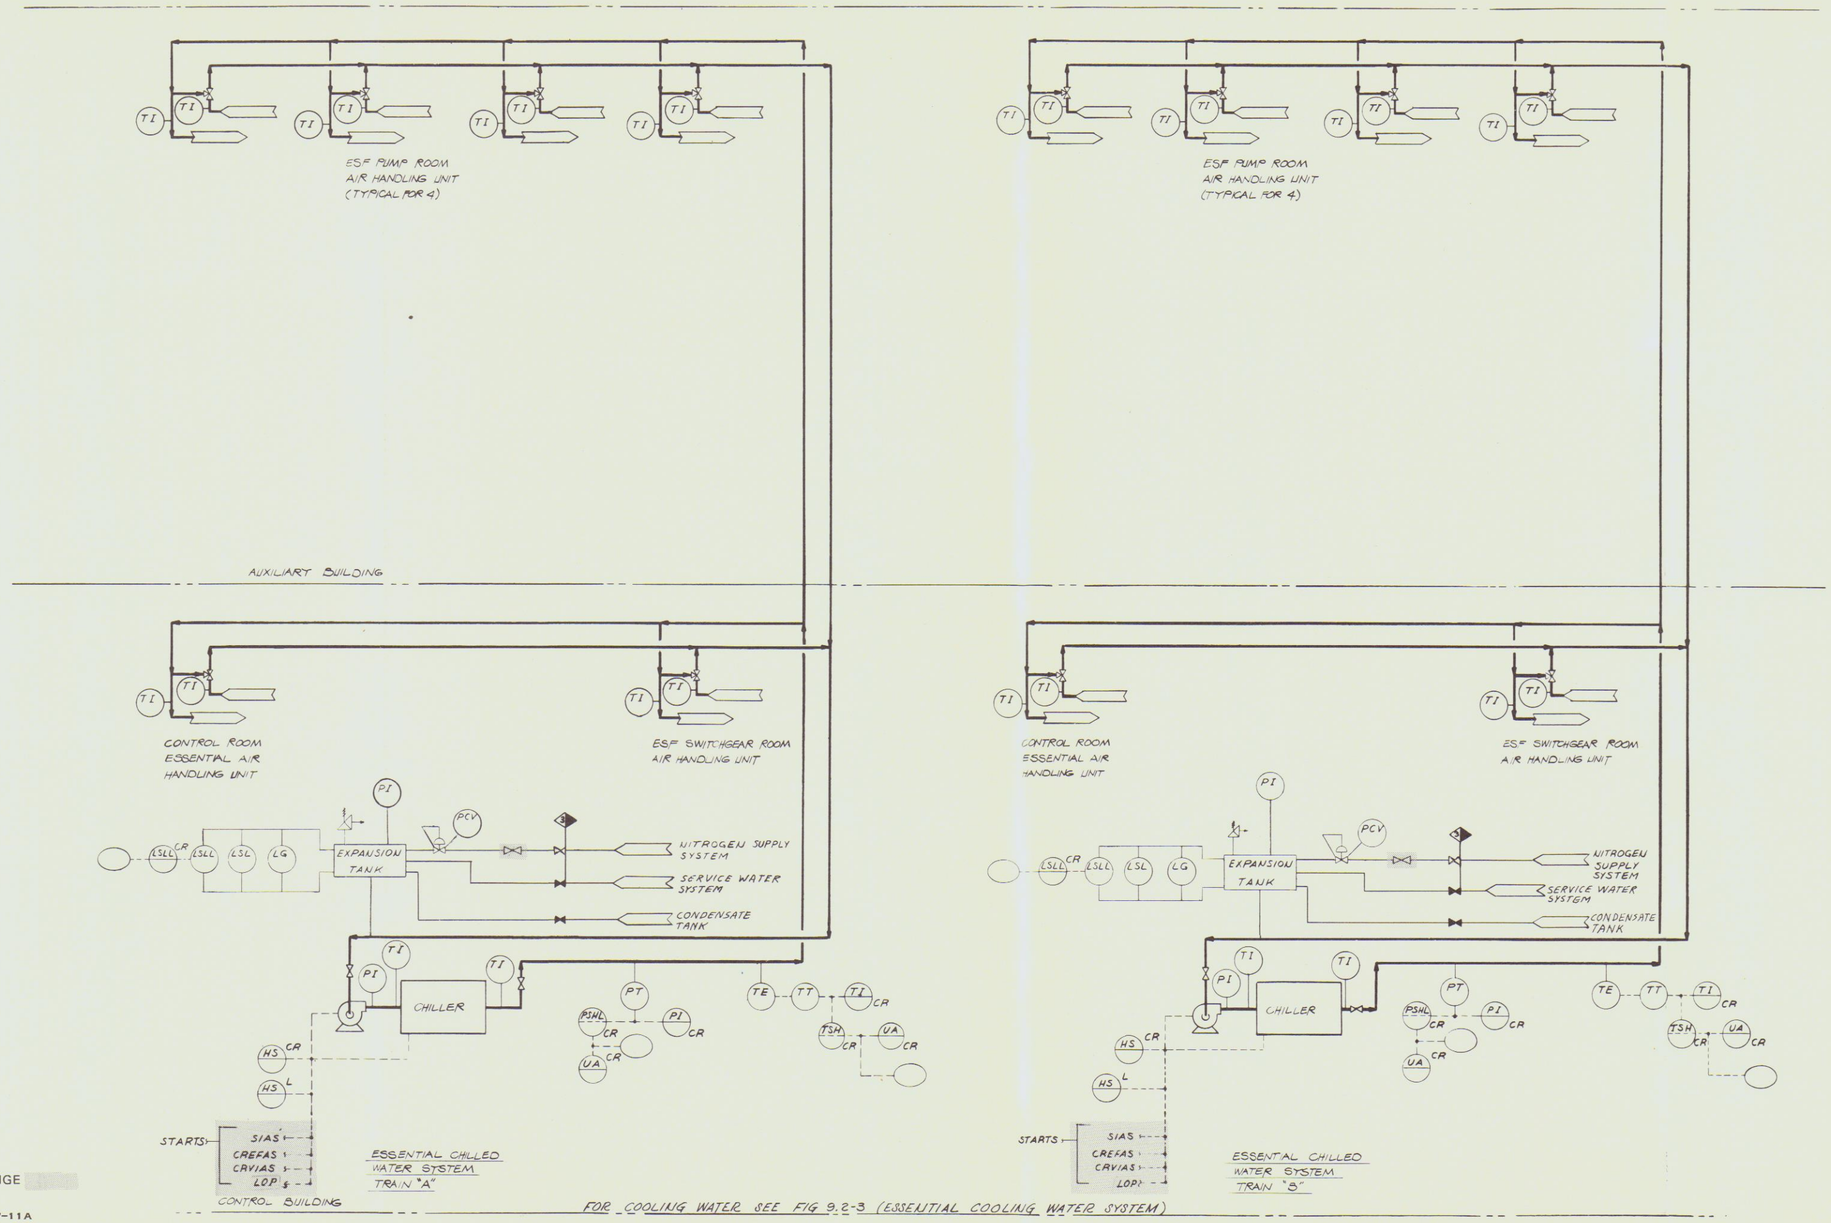

CHANGE

10407-11A
6JN5 -673

C

Arizona Nuclear Power Project
Palo Verde Nuclear Generating Station
Units 1, 2 & 3

ESSENTIAL CHILLED WATER SYSTEM

Figure 9.2-11

June 20, 1975 Amendment 8